GRAPHIC SCALE
50 0 25 50 100 200
(IN FEET)
1 inch = 100 ft.

NOTE:
1.) PHASE 3 TROUGH FUTURE PHASES ±8 WILL INCORPORATE THE CONSTRUCTION OF INDIVIDUAL UNITS, DUPLEXES AND DRIVEWAYS BASED ON SALES.
2.) EACH PHASE IS INTENDED TO BE DIVIDED INTO STAGES THAT ARE UNDER 5 ACRES IN SIZE. THE PURPOSE OF THIS DIVISION IS TO PREVENT LARGE AREAS OF LAND FROM BEING OPENED WITHOUT BEING STABILIZED.

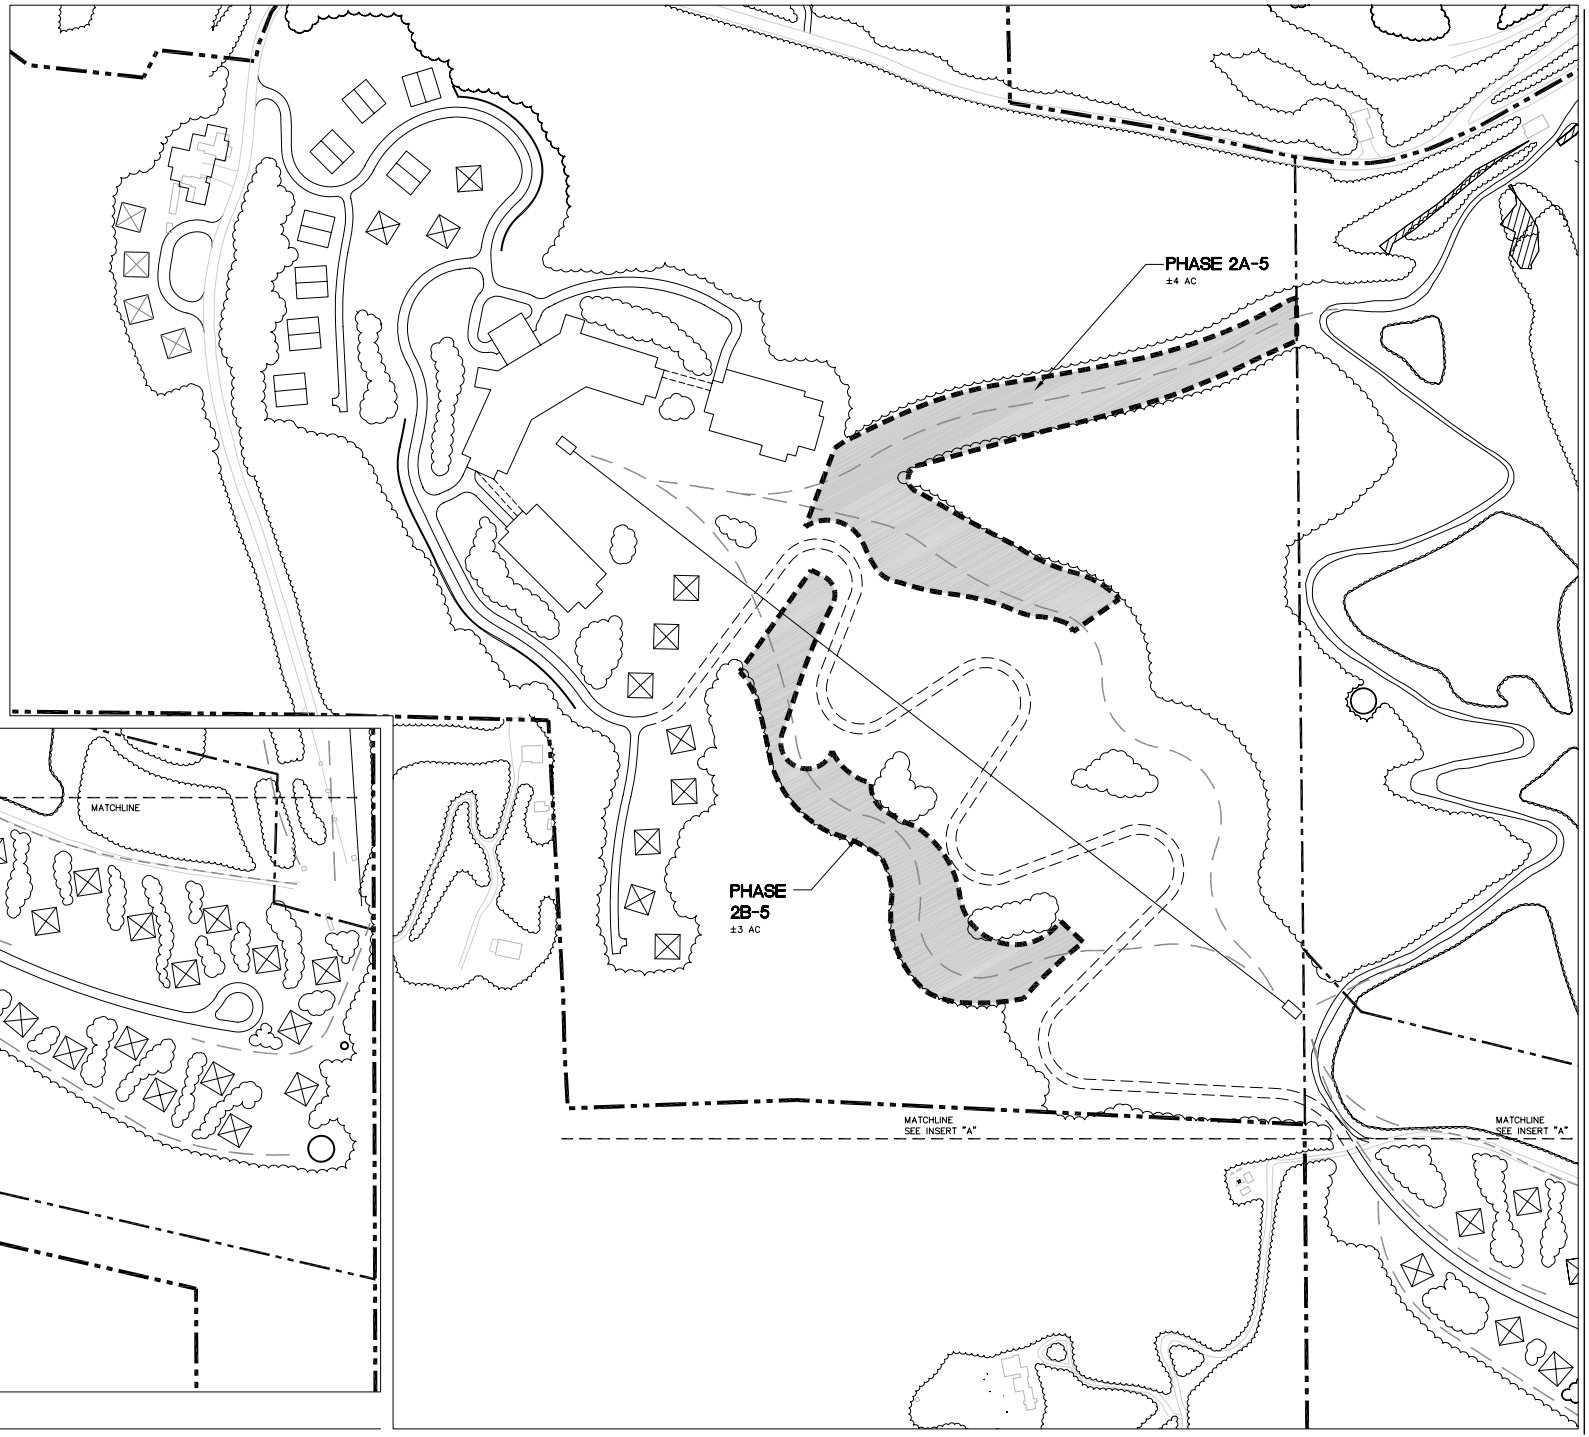

INSERT "A"

the LA group
Landscape Architecture and Engineering, P.C.
40 Long Alley
Saratoga Springs
New York 12866
518/587-8800
Telefax 518/587-0150

Unauthorized alteration or addition to this document is a violation of Section 7209 of the New York State Education Law.

© the LA Group 2007

Design DRC
Drawn RAB
Checked DRC

Engineering Consultant:
Nelson & Pommerantz, PC
P.O. Box 2021
Albany, NY 12220
518/452-1308

Traffic Consultant:
Creighton Manning Eng., LLP
Albany, NY 12205-1682
518/456-5328

Survey Consultant:
Hayes Eng. & Surveying, PC
P.O. Box 838
Gansevoort, NY 12455
518/581-3400

Golf Course Architect:
Gary Grandgeorge and Assoc.
P.O. Box 1
St. Simons Island, GA 31522
912/638 3879

Hydrogeologic Consultant:
Hydro Geo Group
P.O. Box 1
Ballston Spa, NY 12065
518/546-3905

Recreation Planning:
LS Group
P.O. Box 1
Hartland, VT 05408
802/862-8088

Design Consultant:
Philip Johnson
P.O. Box 1
New York, NY 10021
212/751-3017

Design Consultant:
Geoff Prentice
Geoff Lewis Inc.
10 Park Ave. Apt.
New York, NY 10016
212/683-3638

Design Consultant:
Steve Dick Design
1701 East Washington Street
Orlando, Florida 32803
407/894-2037

Counsel:
Hodgson, Ostergren, & Hanna
Saratoga Springs
New York 12866
518/587-7402

PREPARED FOR:
CROSSROADS VENTURES LLC.
P.O. BOX 207
MT. TREMPER, NY 12457

HIGHMOUNT SPA RESORT

The CONSTRUCTION PHASING PLAN- PHASE 2

- Agreement in Principle

Revisions

Project 03006
Date 08/20/07
CAD # 03006WILD

EXHIBIT
D-10